


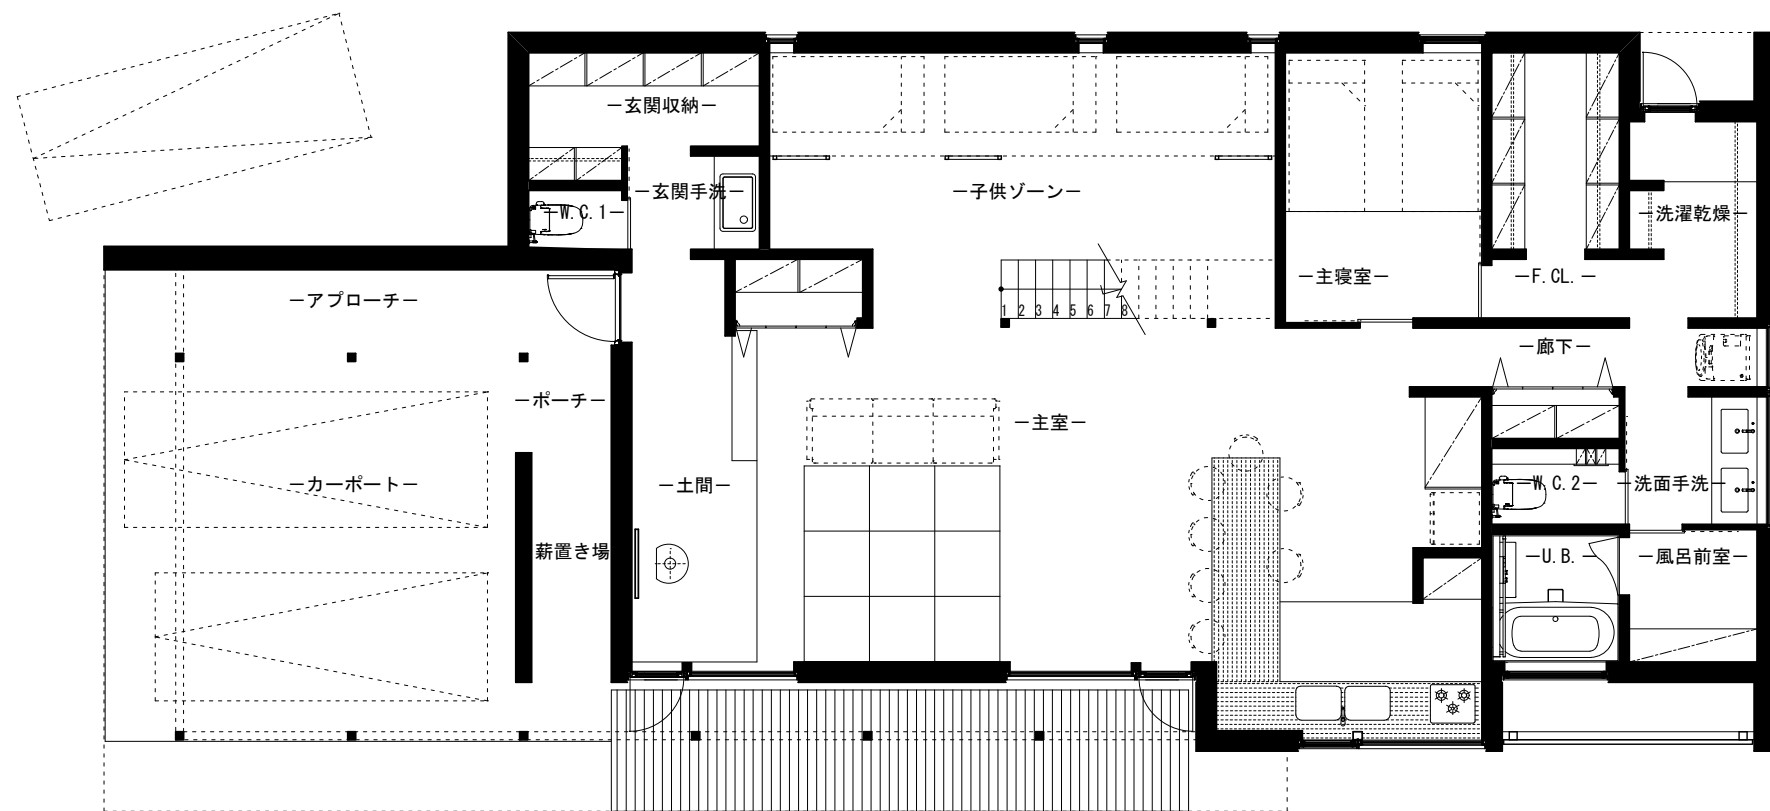


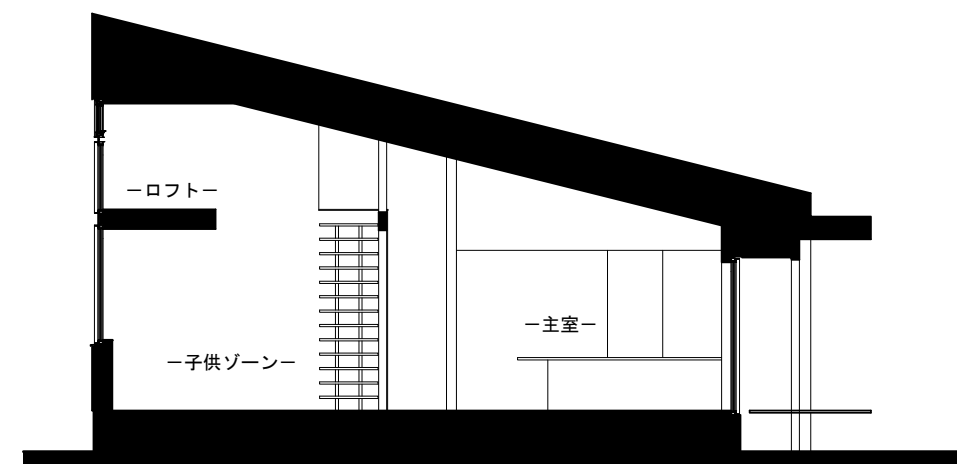


1F Plan

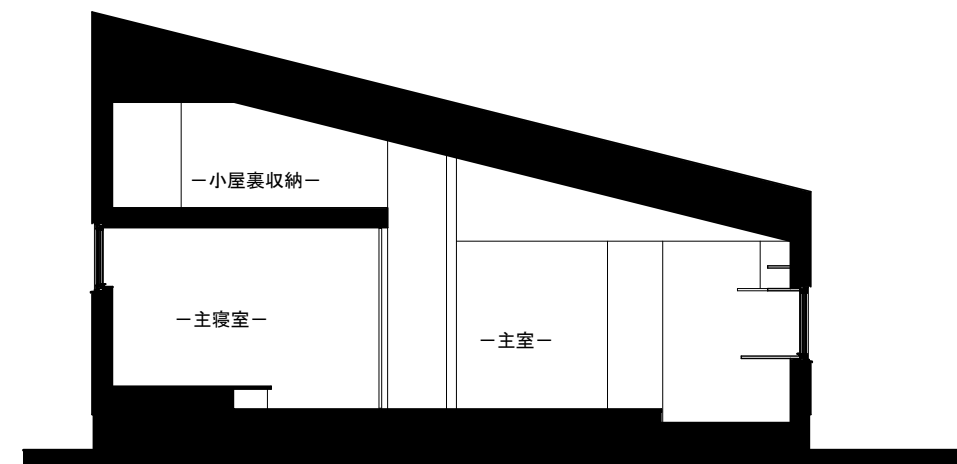


A Section

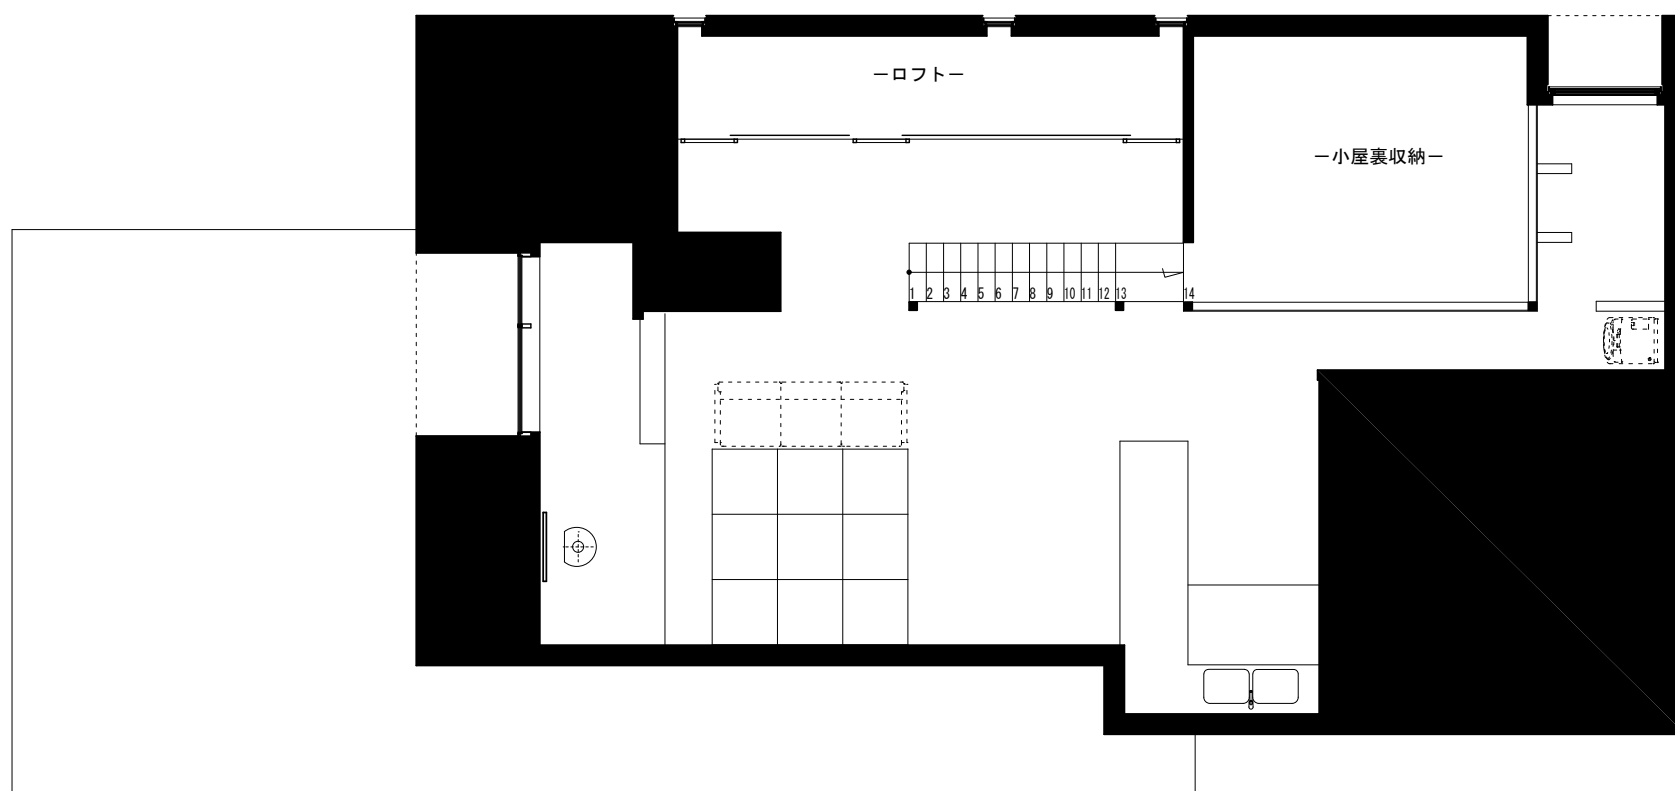


B Section

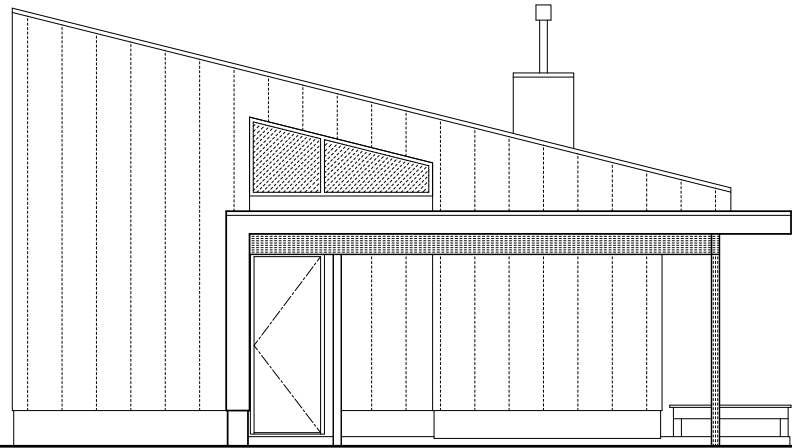


West Elevation

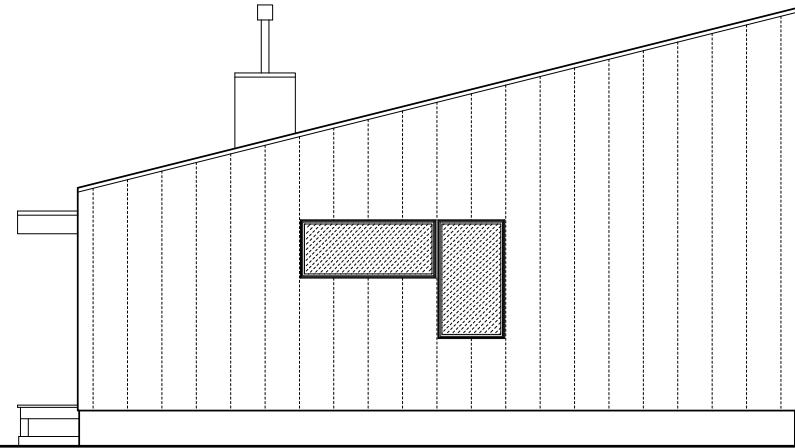

East Elevation

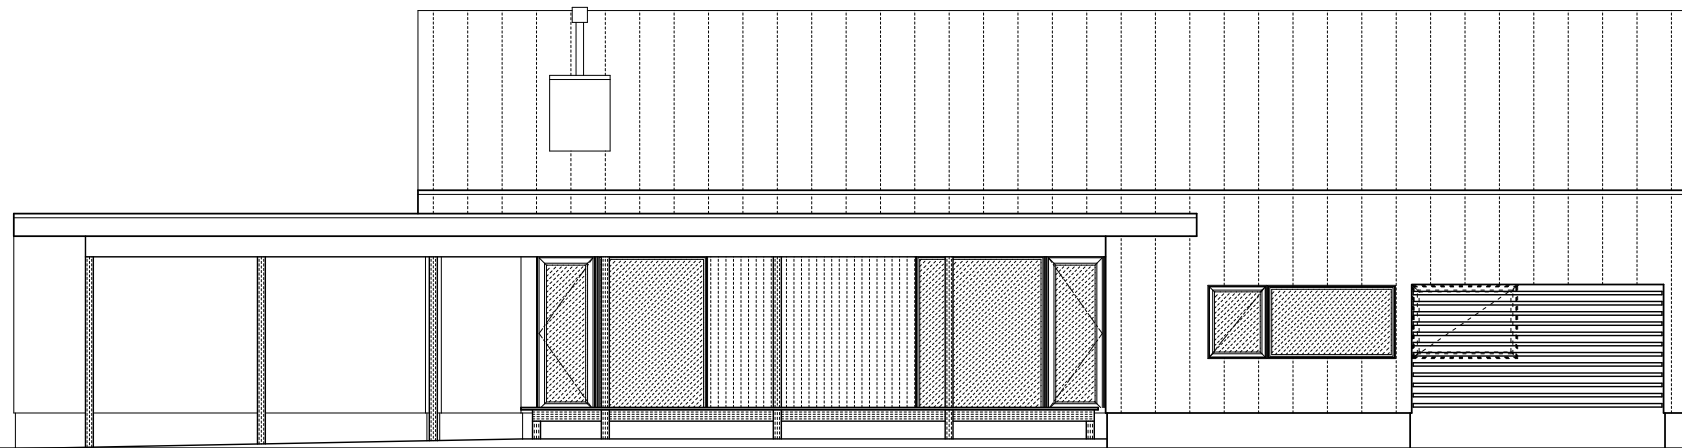

South Elevation

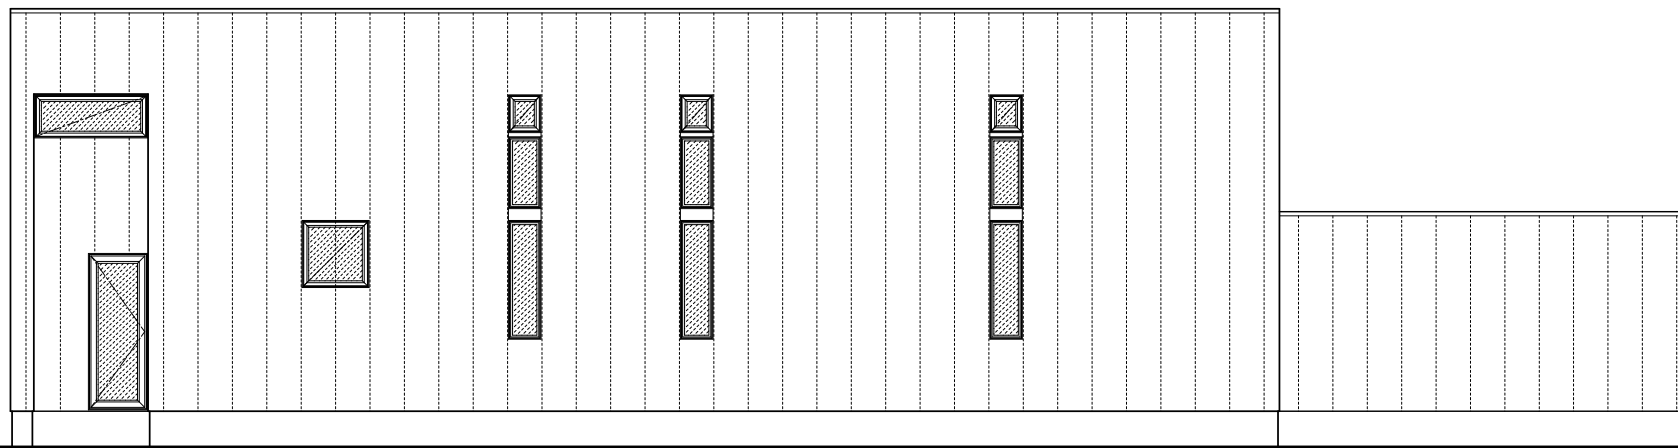

North Elevation