
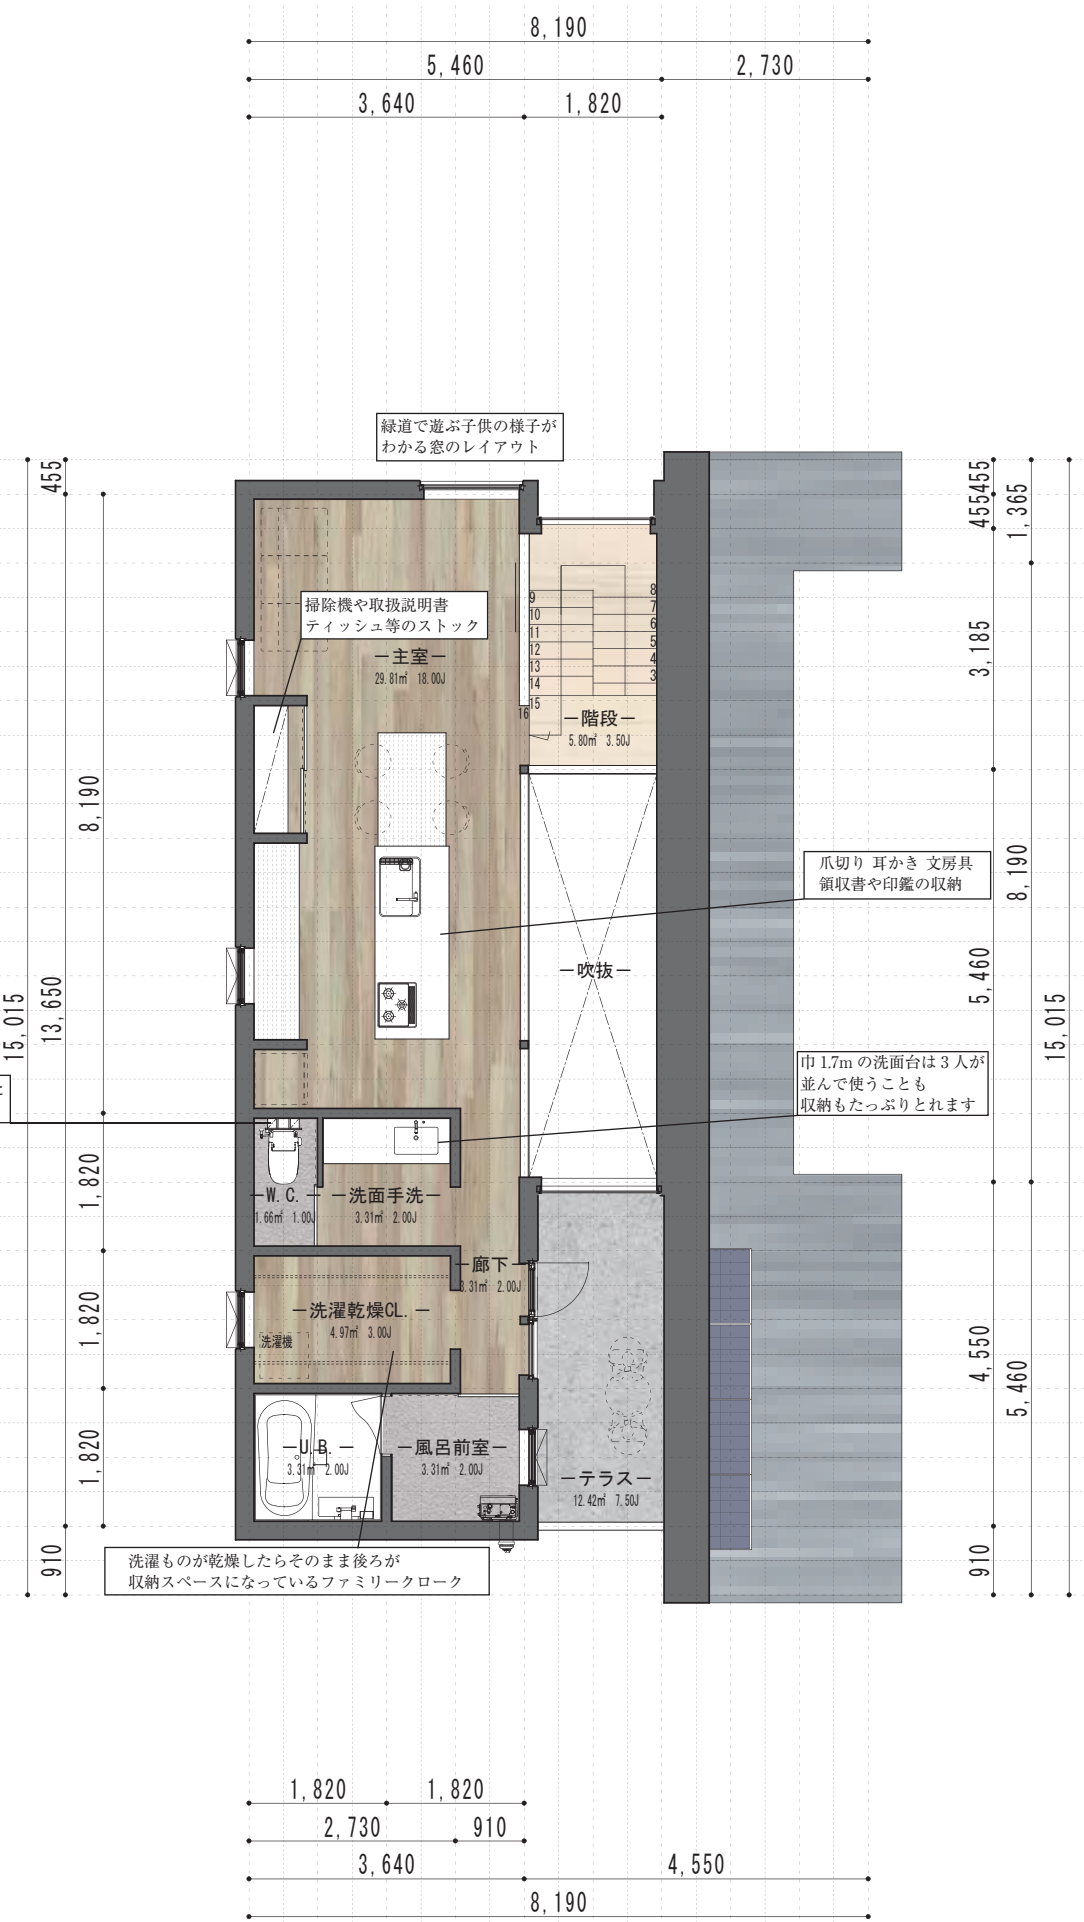


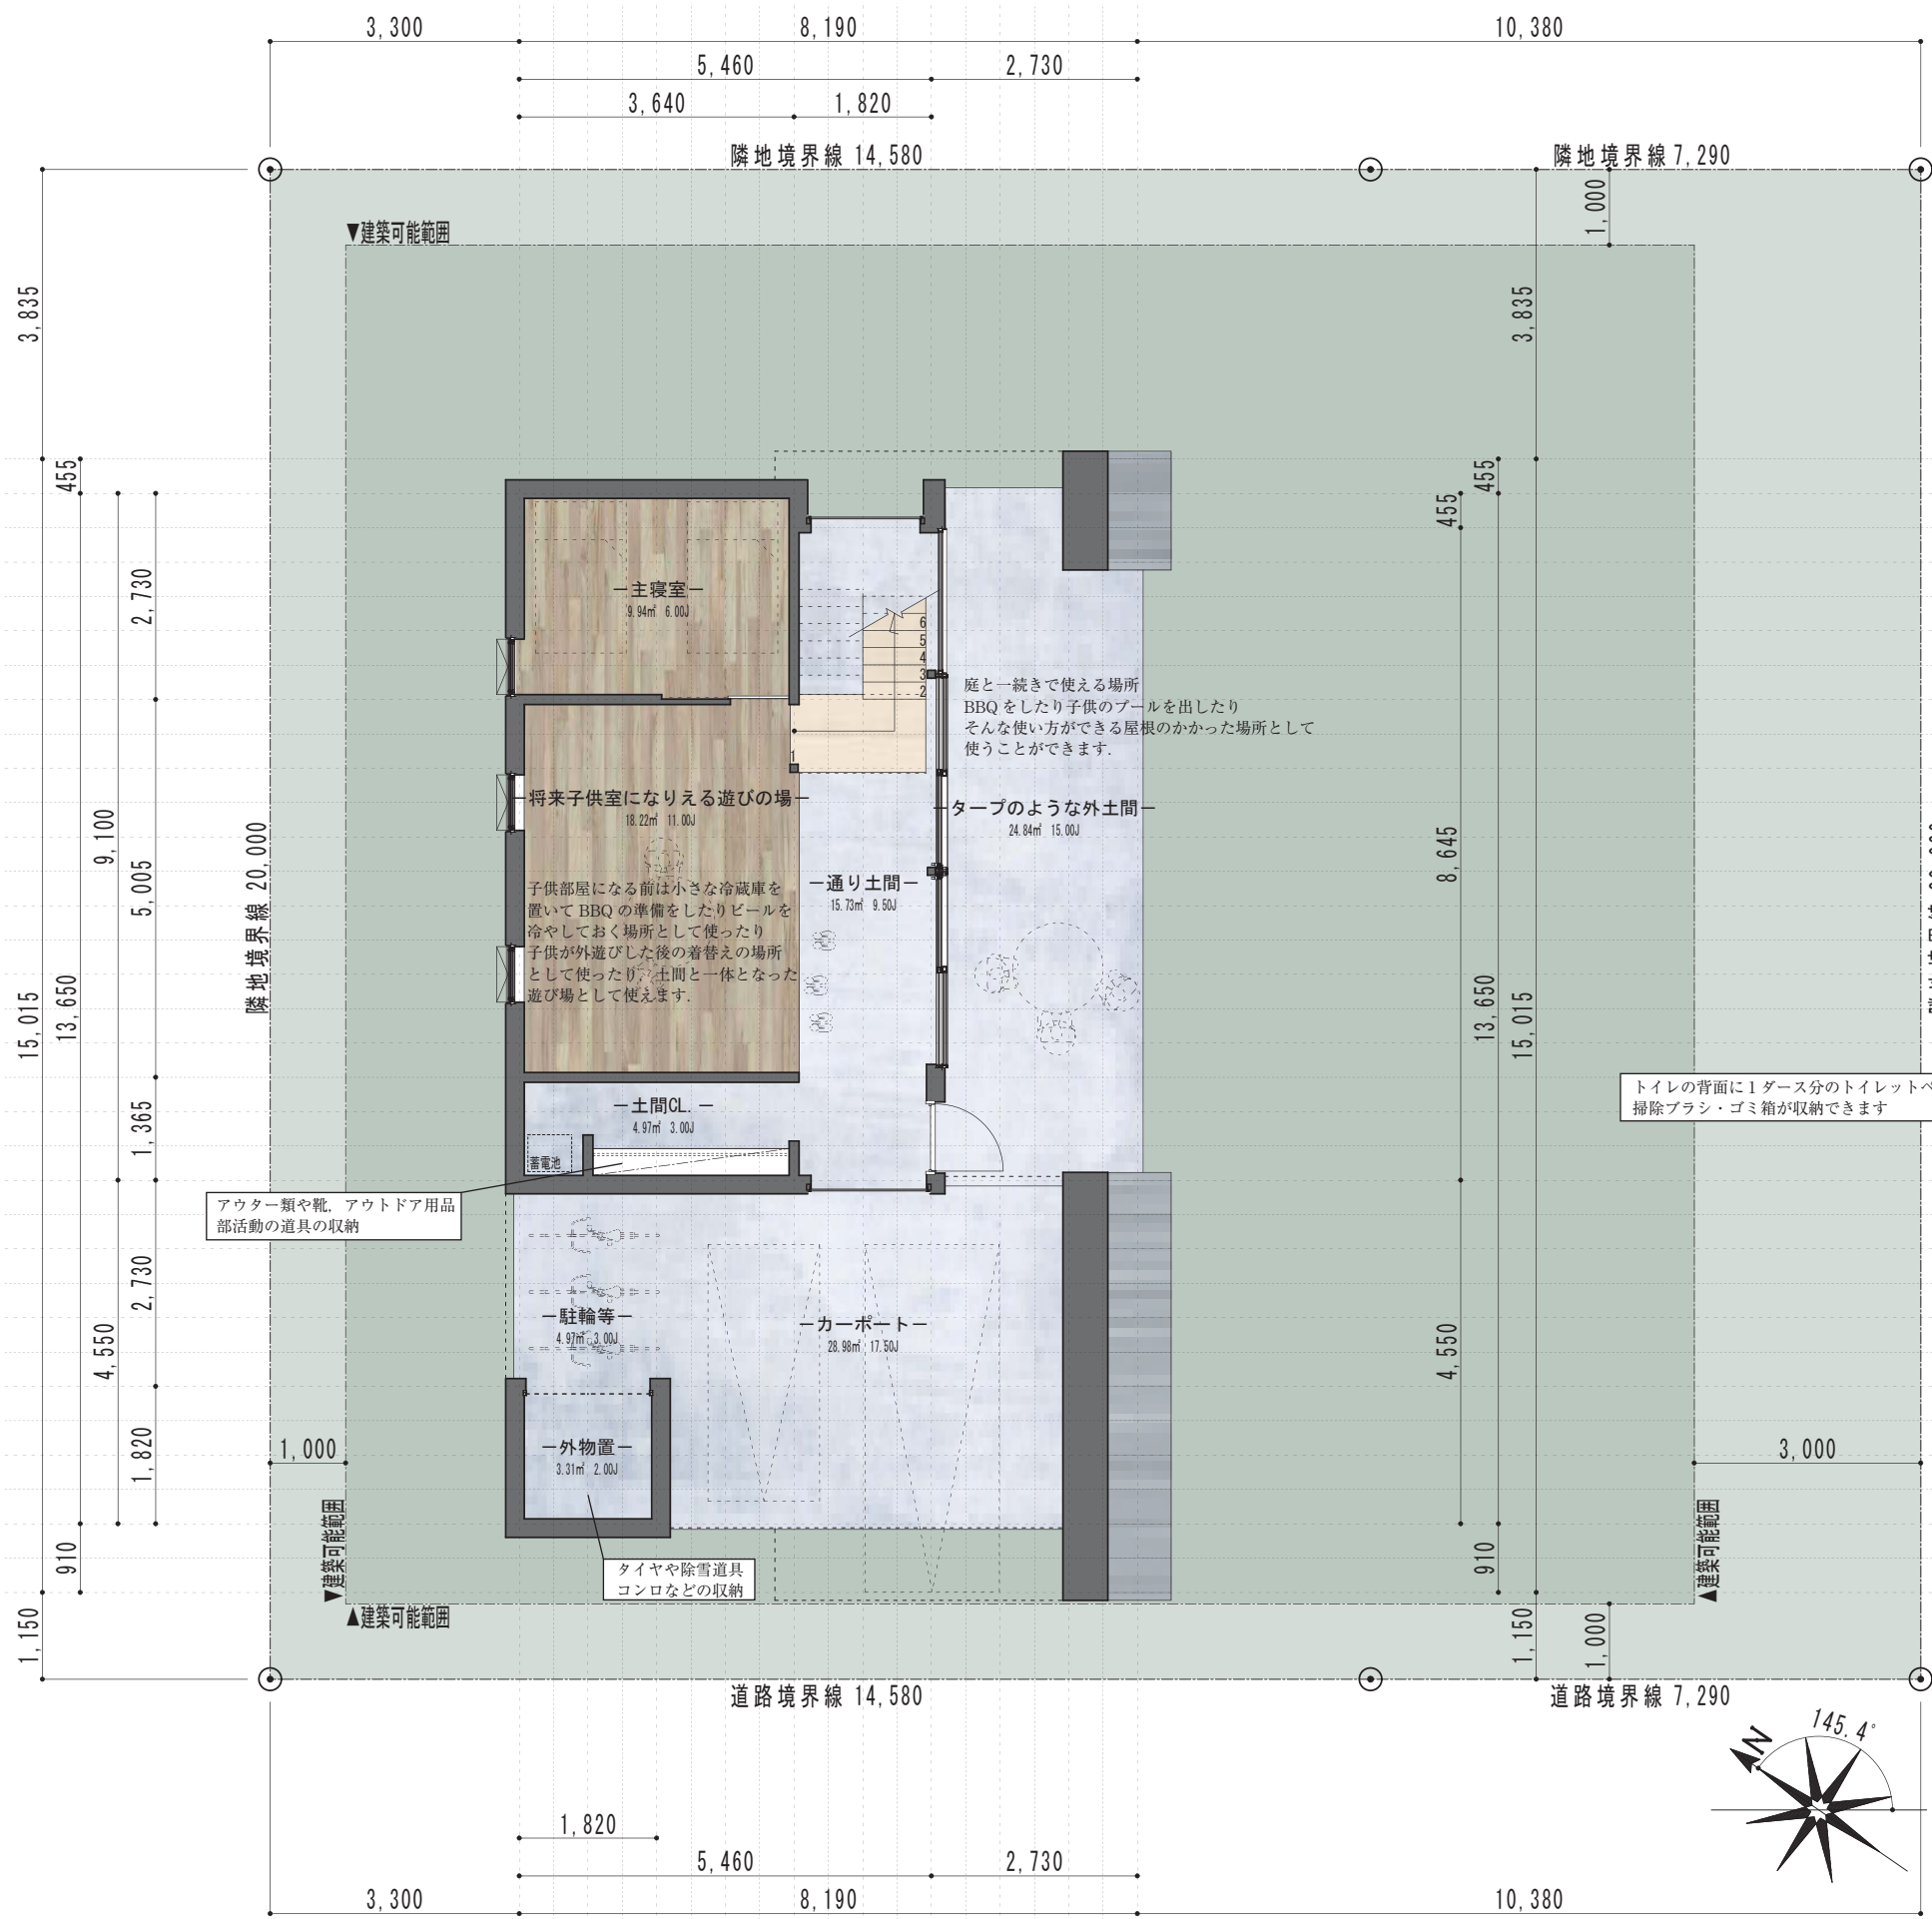

平面図  
Scale 1/100